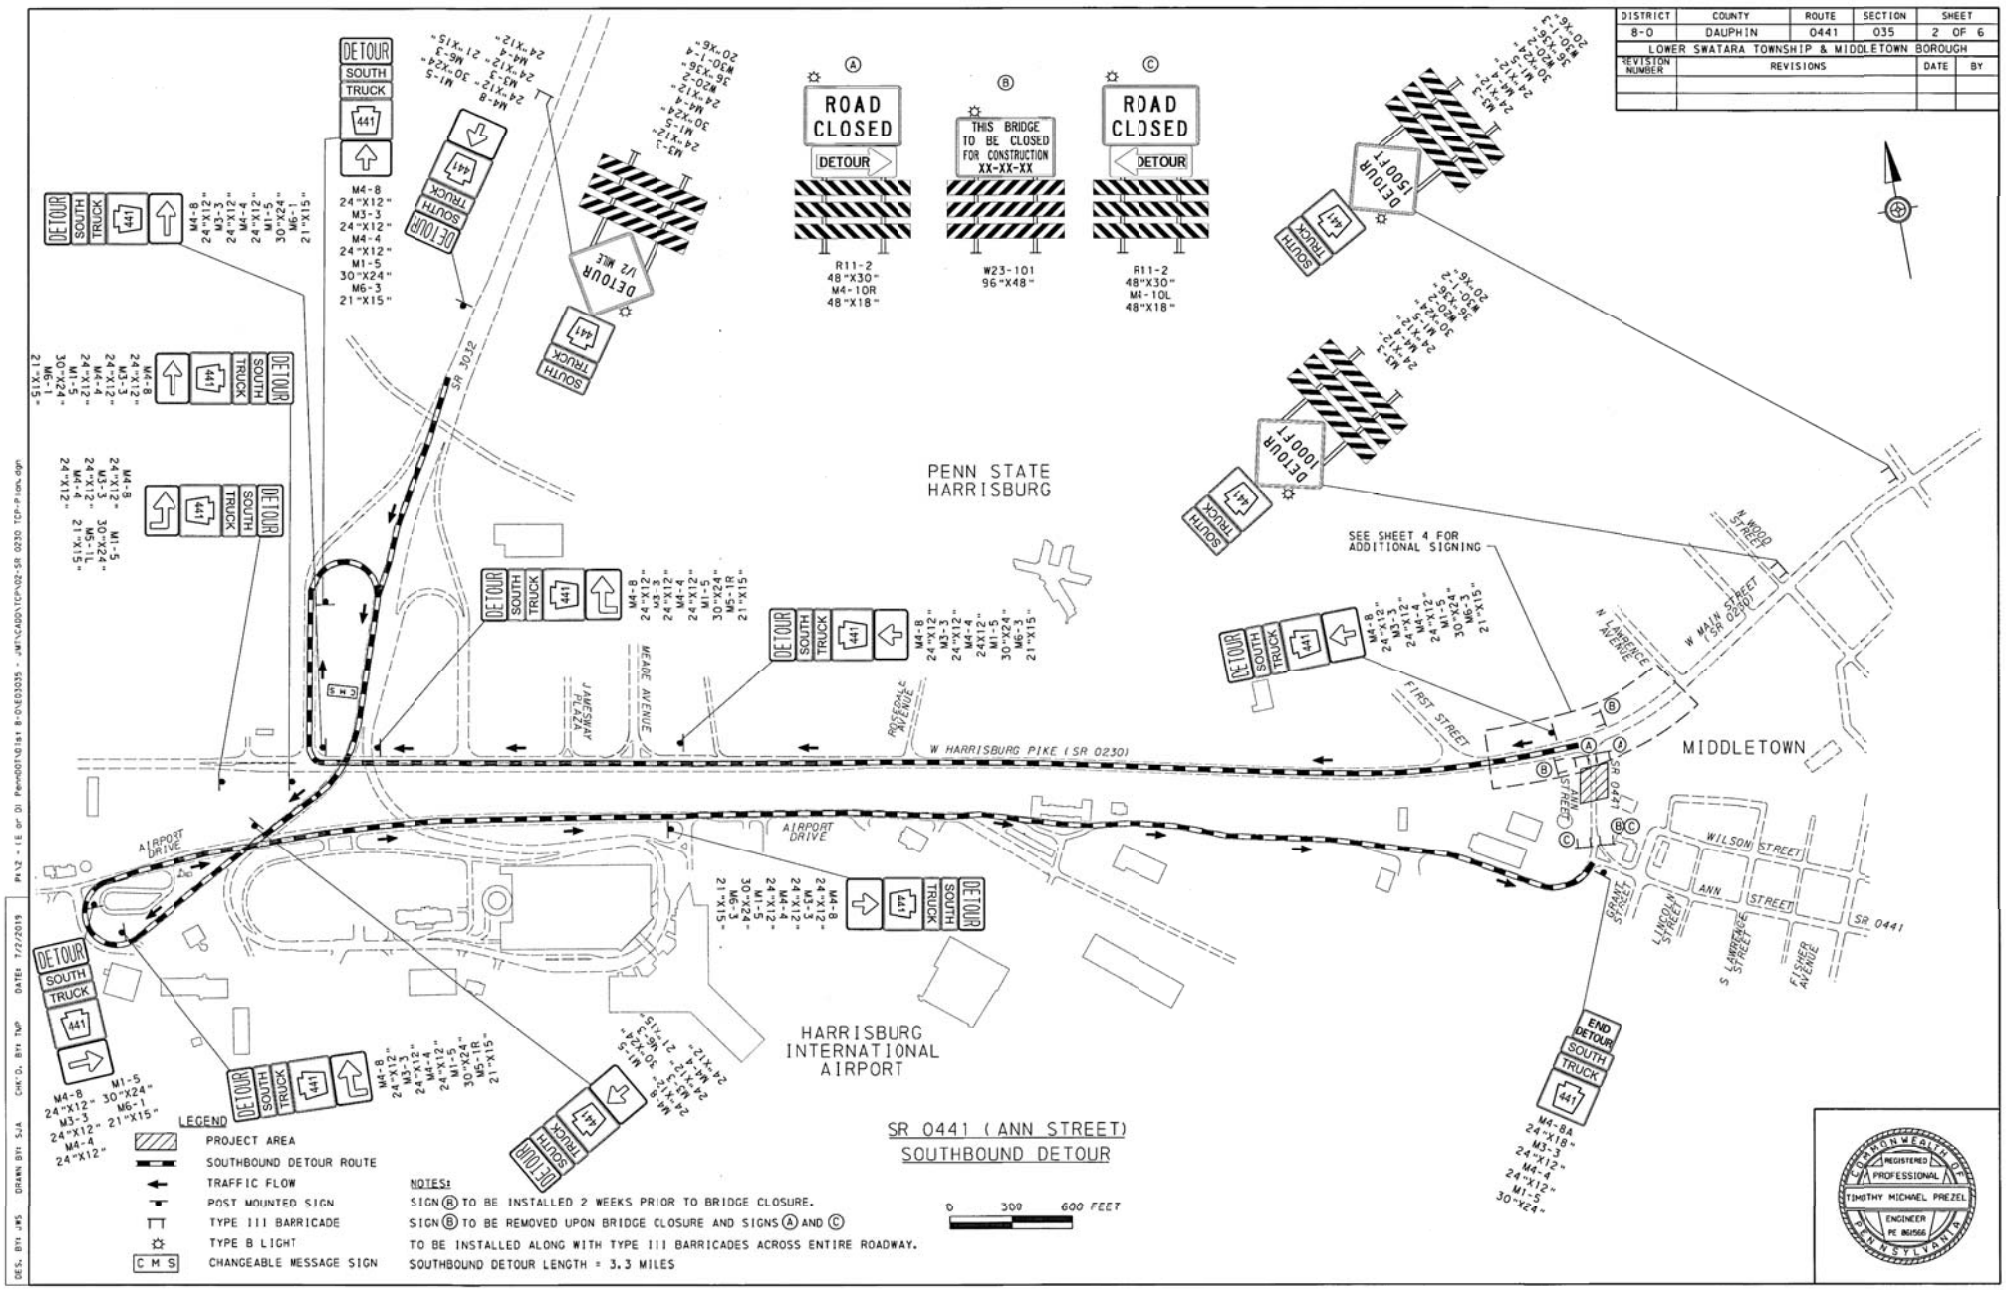
DISTRICT 8-0
COUNTY DAUPHIN
ROUTE 0441
SECTION 035
SHEET 2 OF 6
LOWER SWATARA TOWNSHIP & MIDDLETOWN BOROUGH
REVISION NUMBER
REVISIONS
DATE
BY
ROAD CLOSED
DETOUR
THIS BRIDGE TO BE CLOSED FOR CONSTRUCTION XX-XX-XX
R11-2 48"X30" M4-10R 48"X18"
W23-101 96"X48"
R11-2 48"X30" M4-10L 48"X18"
DETOUR 1500FT
DETOUR 1000FT
DETOUR 1/2 MILE
SOUTH TRUCK 441
SEE SHEET 4 FOR ADDITIONAL SIGNING
PENN STATE HARRISBURG
HARRISBURG INTERNATIONAL AIRPORT
MIDDLETOWN
W HARRISBURG PIKE (SR 0230)
W MAIN STREET (SR 0230)
AIRPORT DRIVE
JAMES CAMERON WAY
MEADE AVENUE
ROSEDALE AVENUE
FIRST STREET
N WOOD STREET
N ANN STREET
S ANN STREET
WILSON STREET
GRANT STREET
LINCOLN STREET
S LAWRENCE STREET
FISHER AVENUE
SR 0441
SR 3012
END DETOUR
M4-8A 24"X18" M3-3 24"X12" M4-4 24"X12" M1-5 30"X24"
LEGEND
PROJECT AREA
SOUTHBOUND DETOUR ROUTE
TRAFFIC FLOW
POST MOUNTED SIGN
TYPE III BARRICADE
TYPE B LIGHT
CMS CHANGEABLE MESSAGE SIGN
NOTES:
SIGN (R) TO BE INSTALLED 2 WEEKS PRIOR TO BRIDGE CLOSURE.
SIGN (B) TO BE REMOVED UPON BRIDGE CLOSURE AND SIGNS (A) AND (C) TO BE INSTALLED ALONG WITH TYPE III BARRICADES ACROSS ENTIRE ROADWAY.
SOUTHBOUND DETOUR LENGTH = 3.3 MILES
0 300 600 FEET
SR 0441 (ANN STREET) SOUTHBOUND DETOUR
COMMONWEALTH OF PENNSYLVANIA
REGISTERED PROFESSIONAL
TIMOTHY MICHAEL PREZEL
ENGINEER
PE 061566
DES. BY: JWS DRAWN BY: SJA CHK'D. BY: TMP DATE: 7/27/2019
PA12 - 1E or 01 Permit01401st B-01E03035 - JWN:CADD\TCP\402-SR 0230 TCP-Plan.dgn

DISTRICT	COUNTY	ROUTE	SECTION	SHEET
8-0	DAUPHIN	0441	035	3 OF 6

LOWER SWATARA TOWNSHIP & MIDDLETOWN BOROUGH

REVISION NUMBER	REVISIONS	DATE	BY

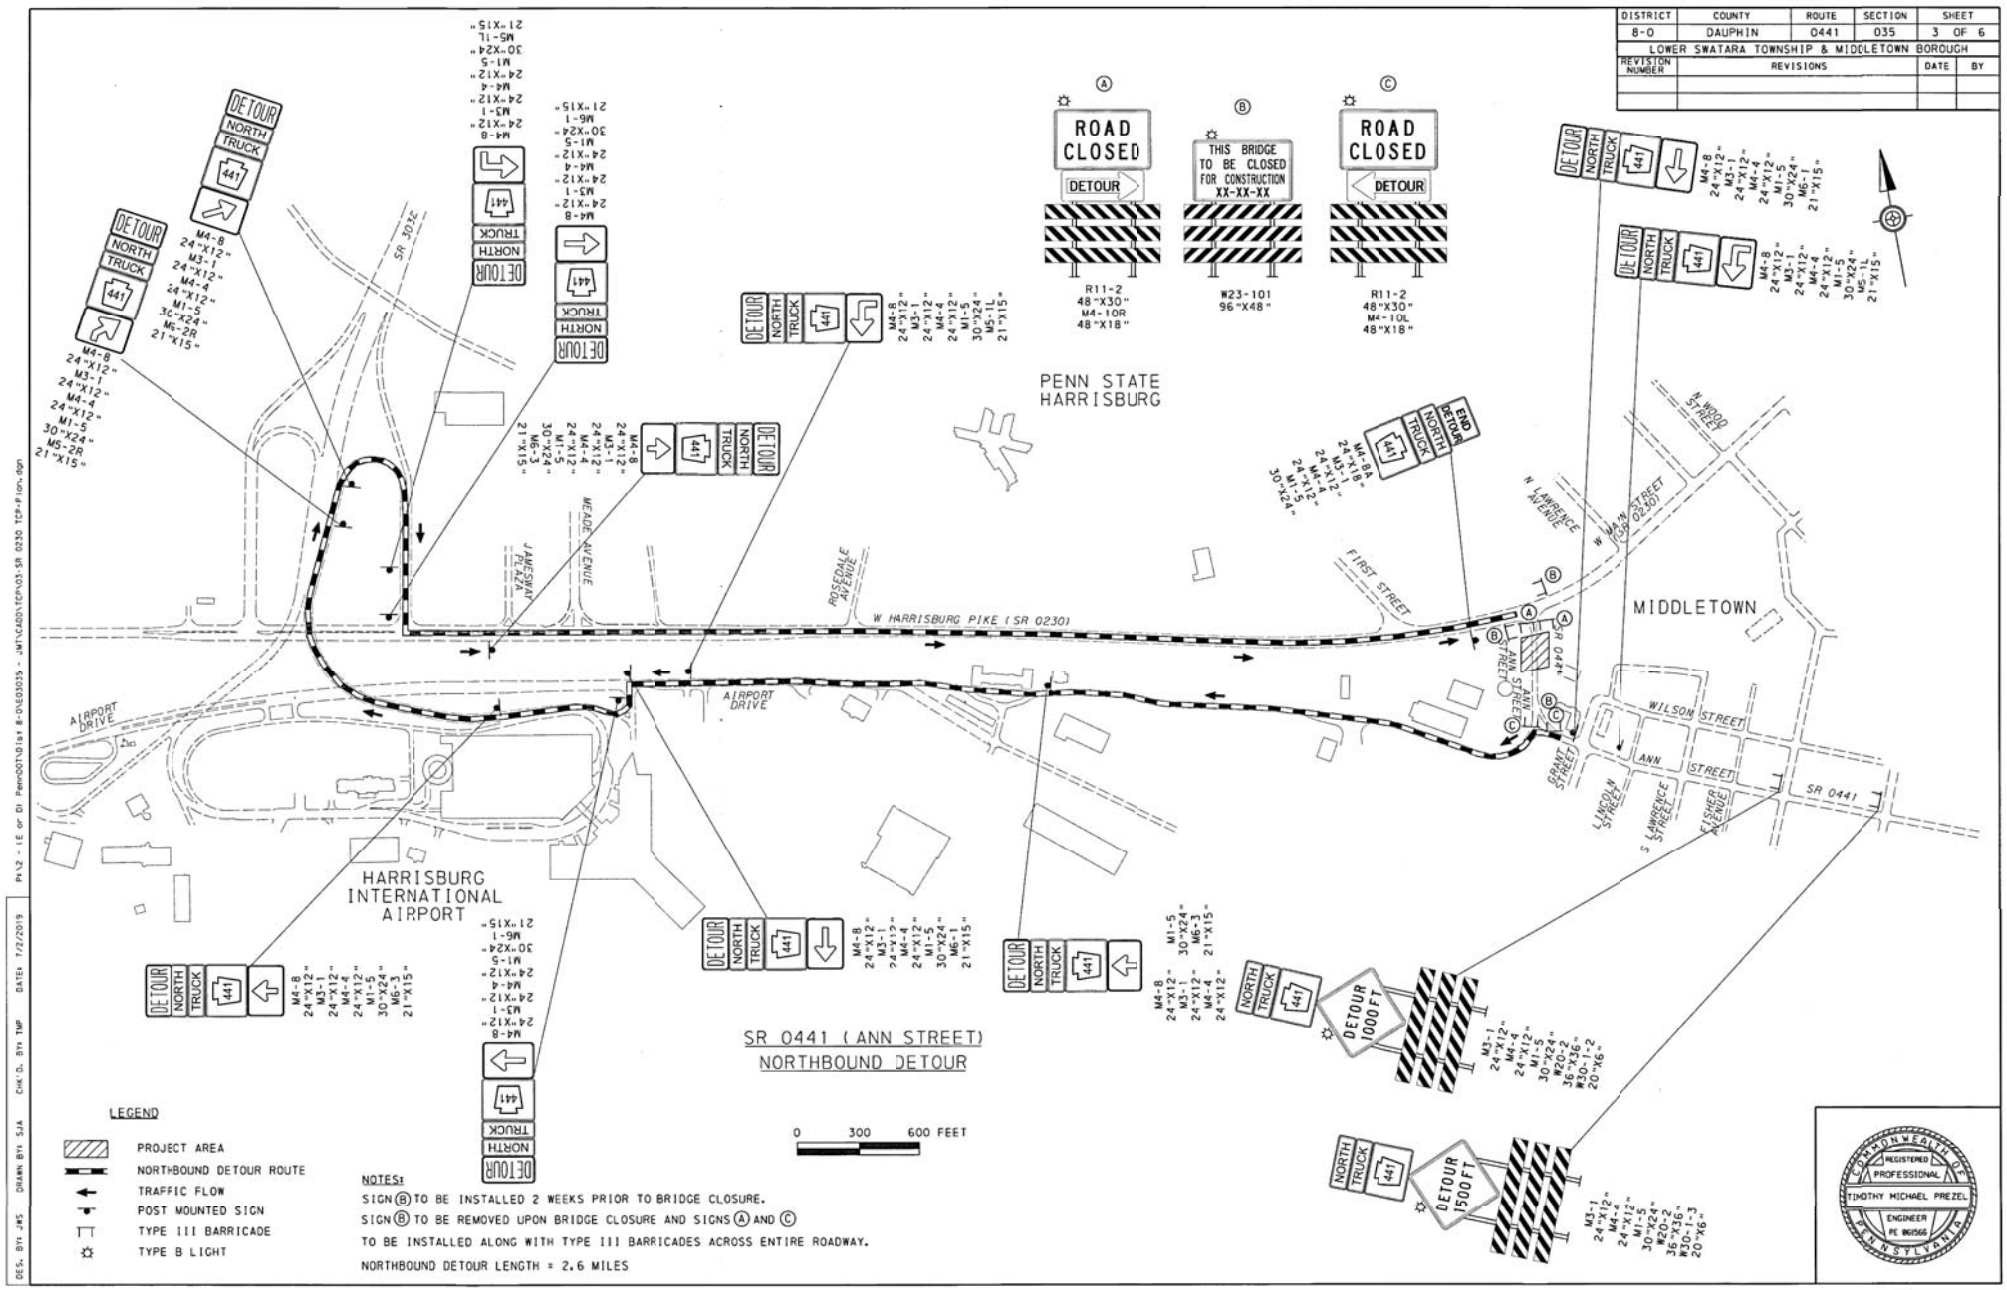

LEGEND

- PROJECT AREA
- NORTHBOUND DETOUR ROUTE
- TRAFFIC FLOW
- POST MOUNTED SIGN
- TYPE III BARRICADE
- TYPE B LIGHT

NOTES:

SIGN (B) TO BE INSTALLED 2 WEEKS PRIOR TO BRIDGE CLOSURE.

SIGN (B) TO BE REMOVED UPON BRIDGE CLOSURE AND SIGNS (A) AND (C) TO BE INSTALLED ALONG WITH TYPE III BARRICADES ACROSS ENTIRE ROADWAY.

NORTHBOUND DETOUR LENGTH = 2.6 MILES

COMMONWEALTH OF PENNSYLVANIA
REGISTERED PROFESSIONAL
TIMOTHY MICHAEL PREZEL
ENGINEER
PE 061566

DES. BY: JWS DRAWN BY: SJA CHK'D. BY: TMP DATE: 7/2/2019 Pk\2 - (E or D) PennDOT\Dist 8-0\E03035 - JMT\CADD\TCP\03-SR 0230 TCP-Plan.dgn