


**MPMS 119310 Emaus Streetscape Project
Middletown Borough, Dauphin County**

The project involves pedestrian facility and streetscape improvements along Emaus Street in Middletown Borough. The existing infrastructure has deficiencies including inconsistent sidewalks, non-compliant curb ramps, and minimal street lighting. The purpose of the project is to improve accessibility for pedestrians along Emaus Street in Middletown Borough while also improving the streetscape along the corridor. The proposed improvements include reconstruction of sidewalk along both sides of Emaus Street between Wood Street and Union Street, construction of curb ramps and driveway aprons, construction of crosswalk markings at the intersections with Wood Street and Catherine Street, installation of trees, trash receptacles, lighting, and bicycle racks along the corridor, curb to curb mill and overlay of Emaus Street between Wood Street and Union Street, and the conversion of an alley to a pedestrian thoroughfare with associated drainage improvements. All work is planned to be completed within Legal Right-of-Way.

During construction, vehicular traffic will be maintained using short-term traffic control measures, such as flagging operations and lane closures in accordance with PennDOT Publication 213, Standard PATA figures. A minimum of one (1) 10' travel lane in each direction will be maintained except during mill and overlay where alternating lane closures will be necessary. Coordination with Middletown Borough to prohibit on-street parking in work zones and within 50' of each end of a work zone will be required. Pedestrian traffic will be maintained during construction in accordance with PennDOT Publication 213, Standard PATA figures.

The project is currently scheduled to be let for bidding in November 2027 with construction anticipated to occur in 2028.

If there are any questions or concerns related to the project, please contact Brian Garman, PE, HRG Project Manager, at bgarman@hrg-inc.com.

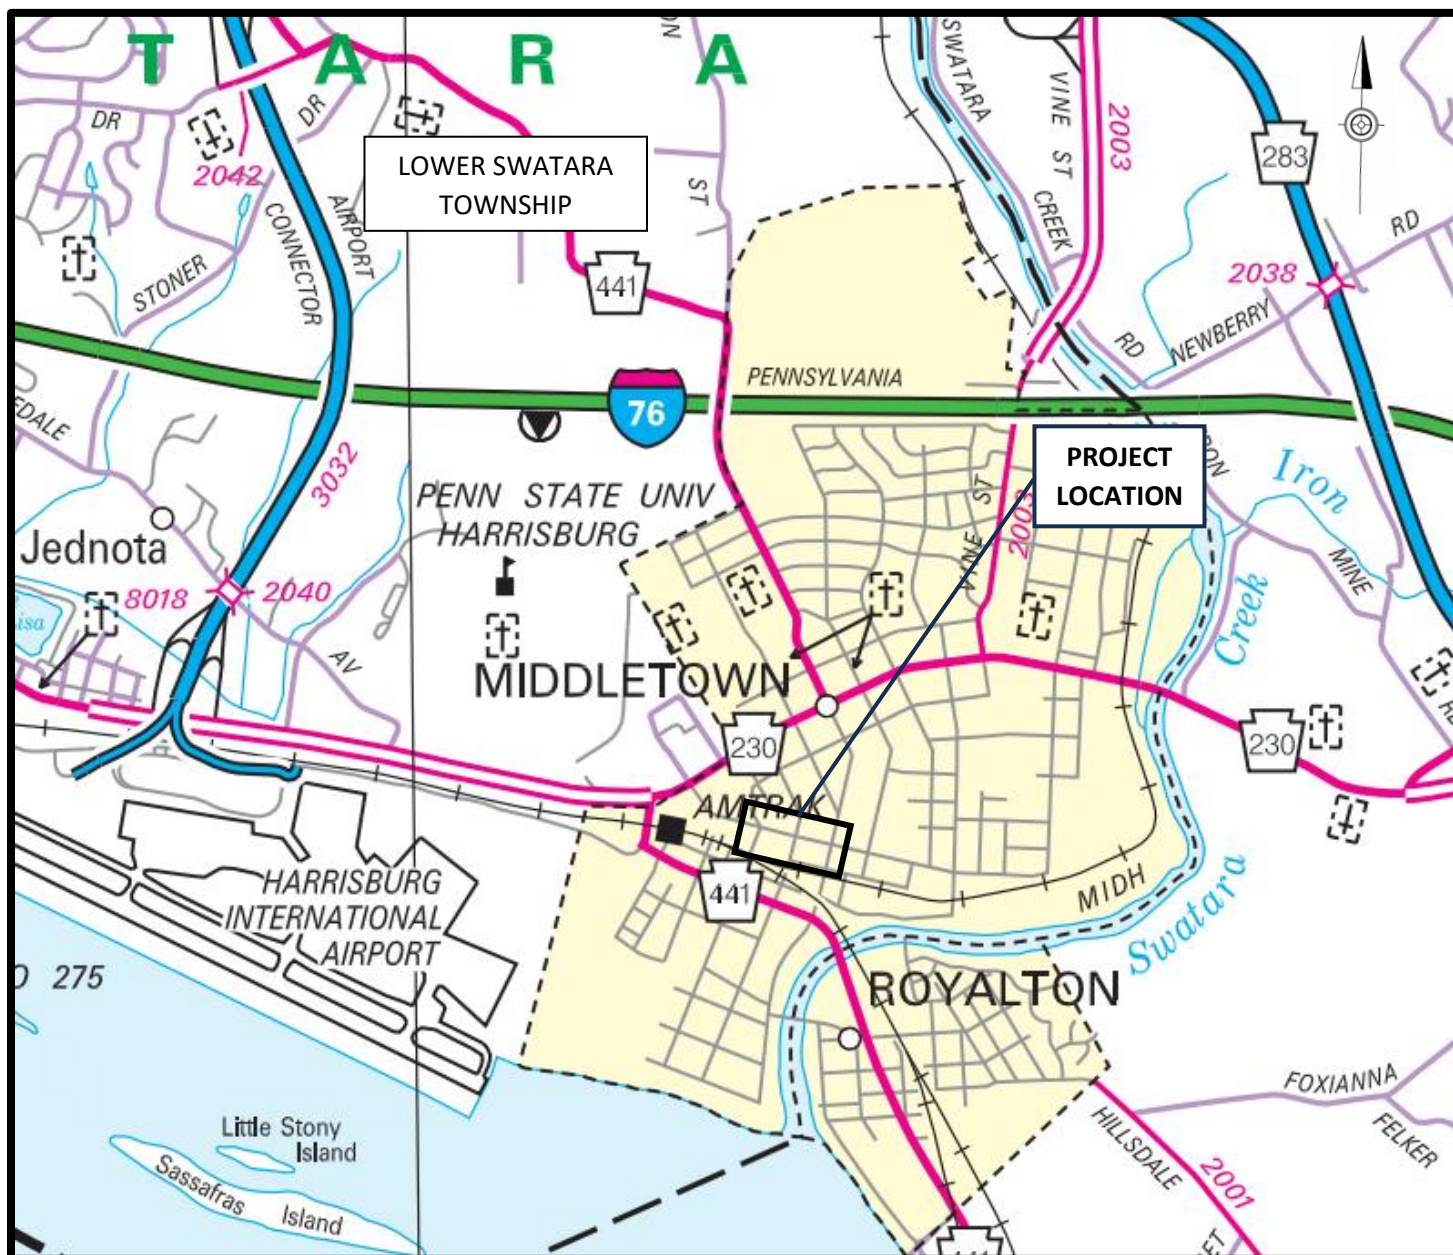


LOCATION MAP

NOT TO SCALE


PLOTTED: Aug 20, 2026--12:55pm

OPERATOR: ttonnahill
FILE NAME: P:\0005\000516_0498\C3D\Plan Sets\DFV\T--DFV TS.dwg Layout: TS


DISTRICT	COUNTY	ROUTE	SECTION	SHEET	
8-0	DAUPHIN	—	—	4 OF 7	
BOROUGH OF MIDDLETOWN					
REVISION NUMBER	REVISIONS			DATE	BY

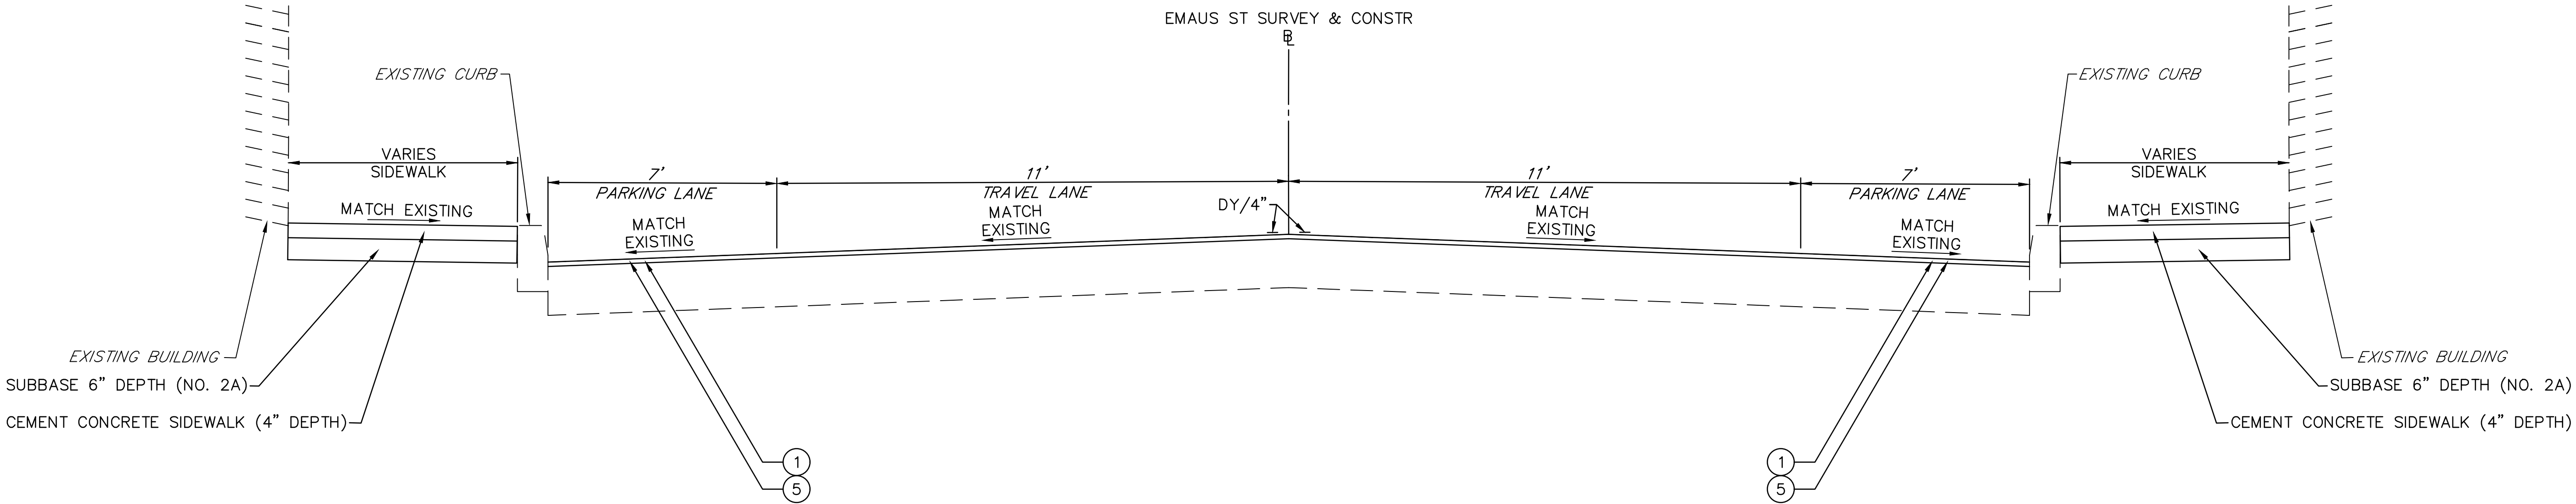

**TYPICAL SECTION
EMMAUS STREET**
STA 10+85.62 TO STA 19+13.00

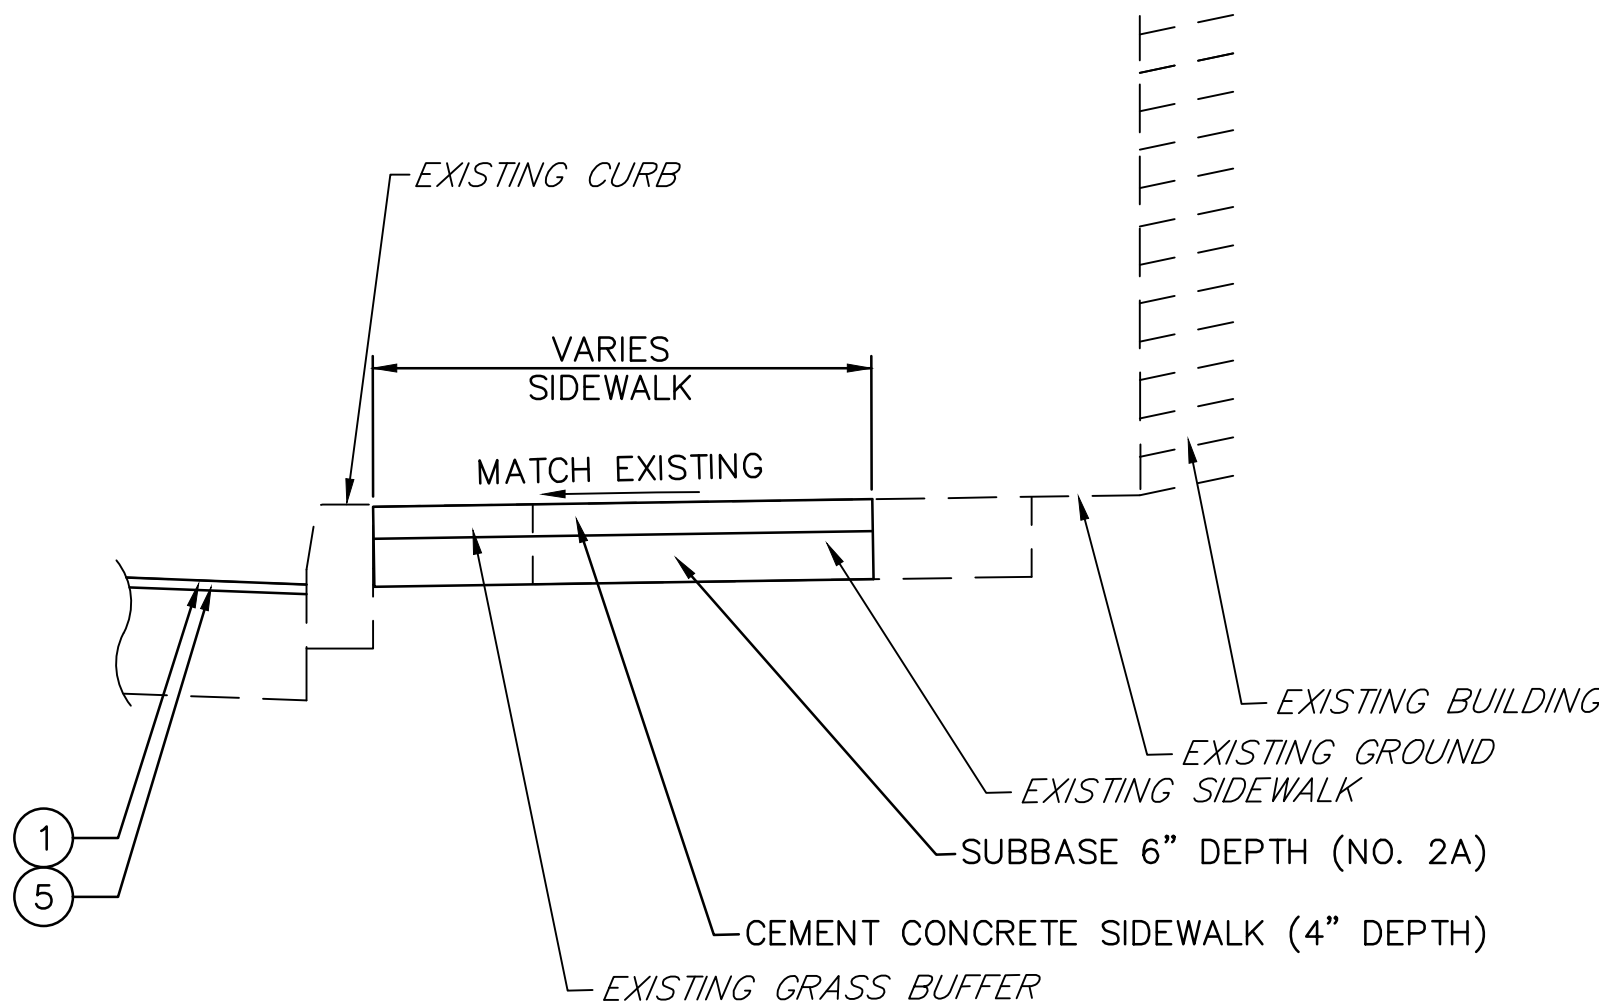

TYPICAL SECTION EMMAUS STREET - ALT SIDEWALK RT
STA 10+85.62 TO STA 15+08.70

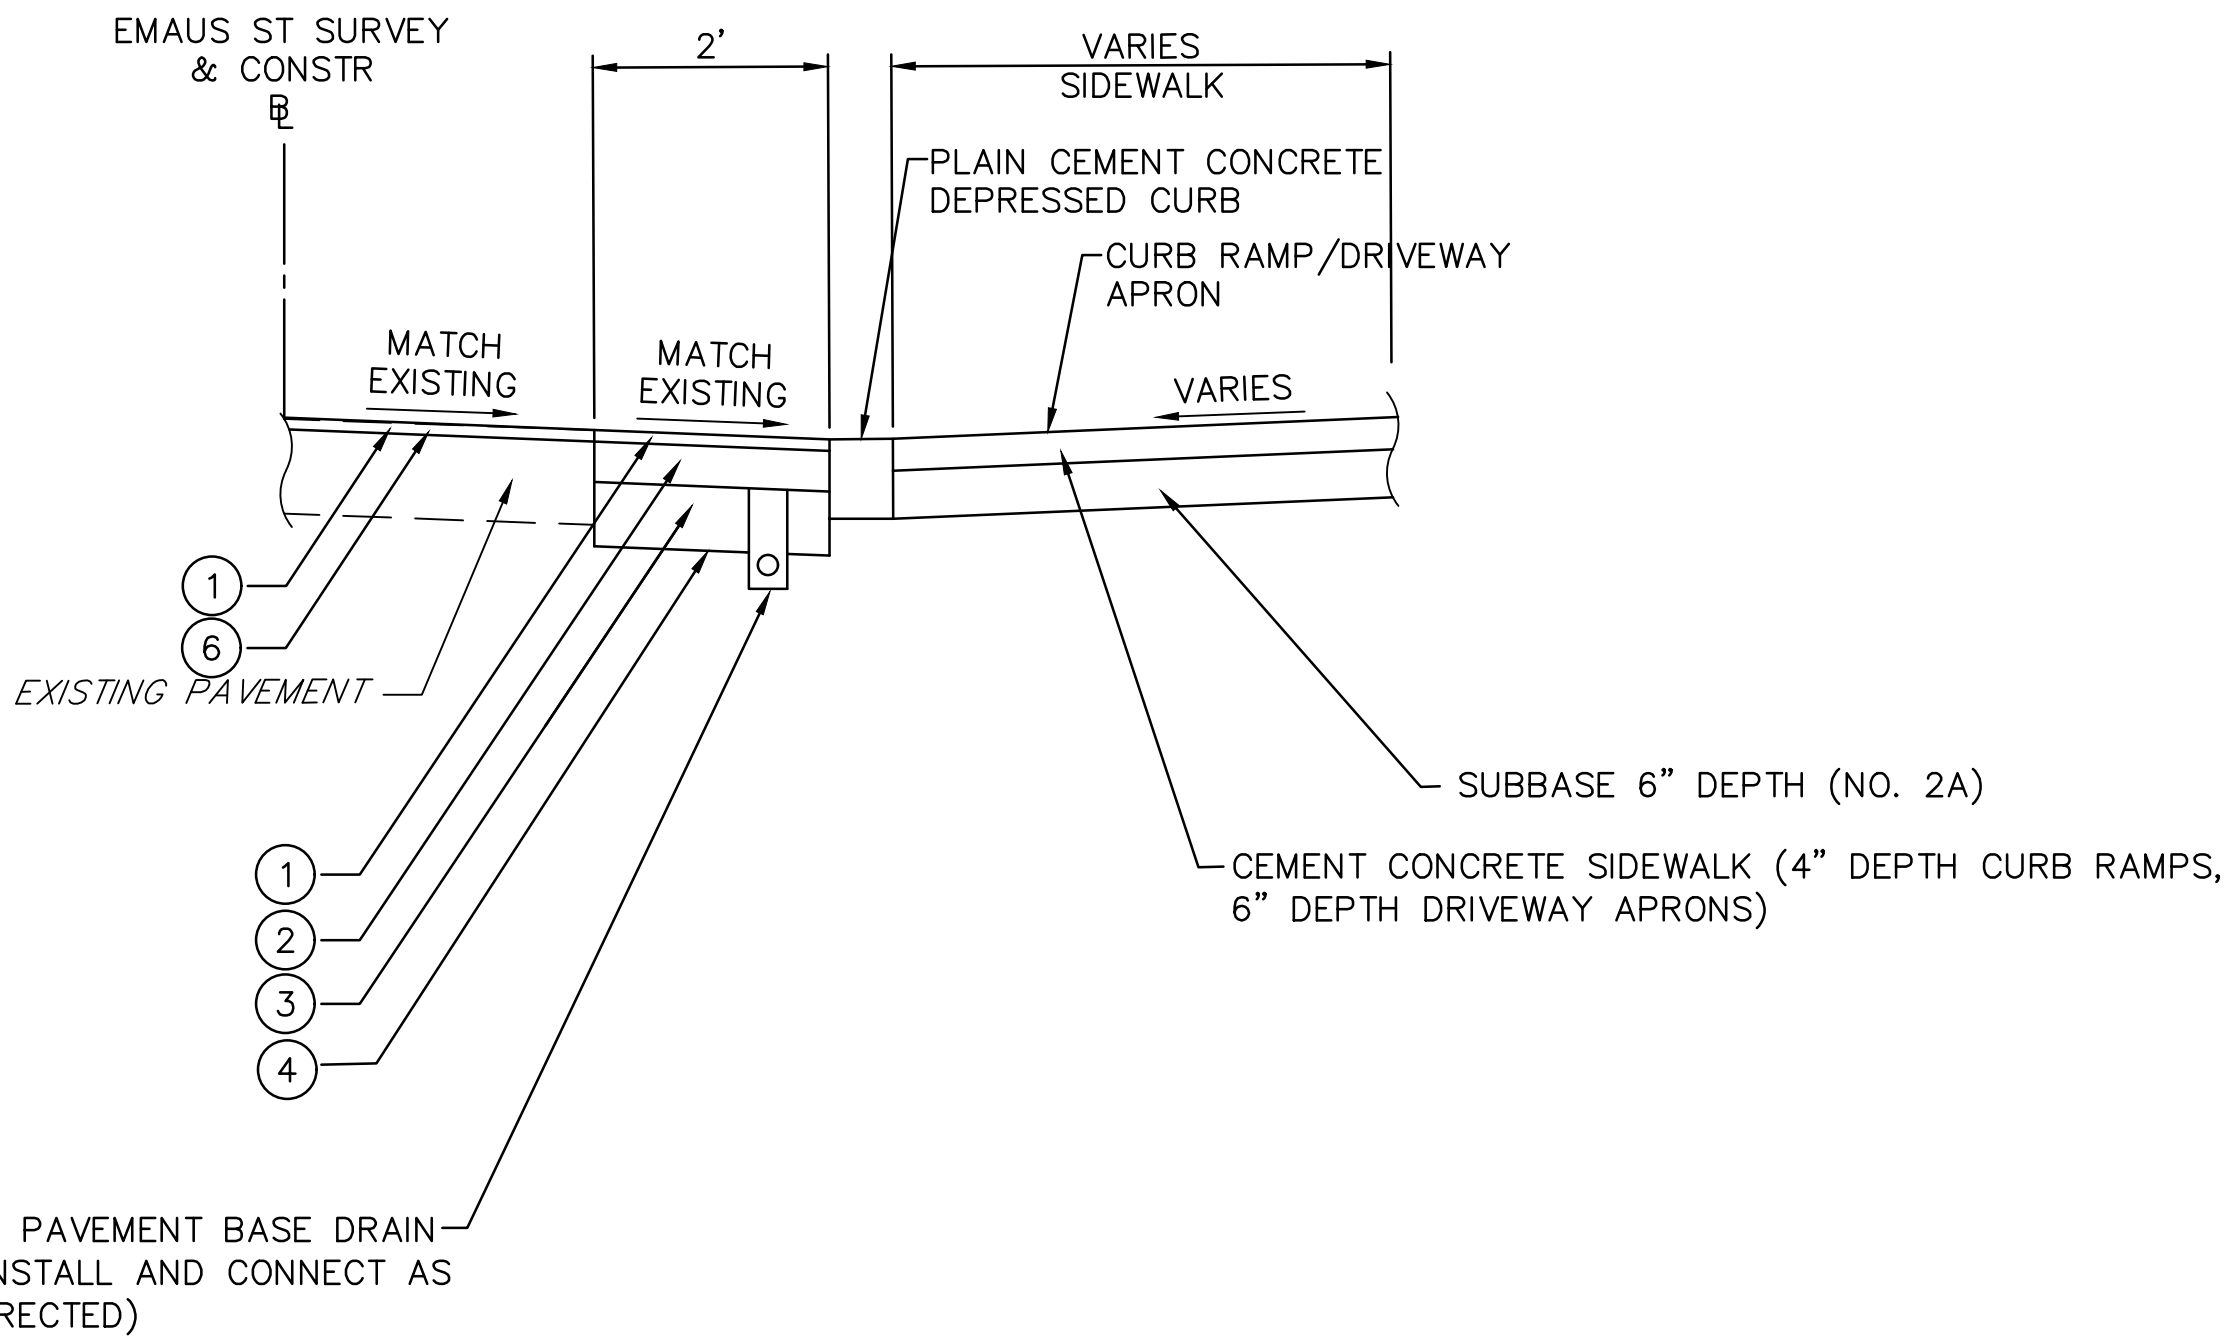

**TYPICAL SECTION
EMMAUS STREET**
NOT TO SCALE

PROPOSED PAVEMENT

- ① SUPERPAVE ASPHALT MIXTURE DESIGN, WEARING COURSE, PG 64S-22, 10 < 30 MILLION ESALS, 9.5 MM MIX, 2" DEPTH, SRL-M
- ② SUPERPAVE ASPHALT MIXTURE DESIGN, BASE COURSE, PG 64S-22, 10 < 30 MILLION ESALS, 25.0 MM MIX, 5" DEPTH
- ③ SUBBASE 6" DEPTH (NO. 2A)
- ④ GEOTEXTILE, CLASS 4, TYPE A
- ⑤ MILLING OF ASPHALT PAVEMENT SURFACE, 2" DEPTH, MILLED MATERIAL RETAINED BY CONTRACTOR

NOTES

PLACE ASPHALT TACK COAT BETWEEN EACH PAVEMENT LAYER

HERBERT, ROWLAND & GRUBIC, INC.
369 EAST PARK DRIVE
HARRISBURG, PA 17111

TYPICAL SECTION

BOROUGH OF MIDDLETOWN
DAUPHIN COUNTY, PA

VIRTUAL PLANS DISPLAY

PROJECT: MPMS 119310 Emaus Streetscape Project

COMMENT FORM

1. Were you satisfied with the information provided on the plans display? Yes ☐ No ☐

Comments:

2. Are you aware of any sensitive features (i.e.: socioeconomic resources, natural resources, historic resources, public facilities, etc.) within the project area?

Comments:

3. Are there any special features on your property that should be identified on the plans? (i.e.: utility line not noted on plans, leases or easements, septic systems, etc.)

Comments:

4. Do you have any comments or concerns on the traffic control during construction?

Comments:

5. Do you have any special concerns regarding impacts from the proposed construction such as possible impacts to your property or business?

Comments:

BOROUGH OF MIDDLETOWN
DAUPHIN COUNTY, PA

Page 2 – Comment Form cont'd

6. May we contact you regarding your response to this questionnaire?

Yes ☐ No ☐

If Yes, please enter your contact details below:

Name: _____ Telephone: _____

Address: _____

Email: _____



7. Please provide any additional comments below:

Completed comment forms may be mailed to the following address:


Brian Garman, P.E. - HRG Project Manager
369 East Park Drive
Harrisburg, PA 17111

or emailed to: bgarman@hrg-inc.com

DISTRICT	COUNTY	ROUTE	SECTION	SHEET	
8-0	DAUPHIN	—	—	6 OF 7	
BOROUGH OF MIDDLETOWN					
REVISION NUMBER	REVISIONS			DATE	BY

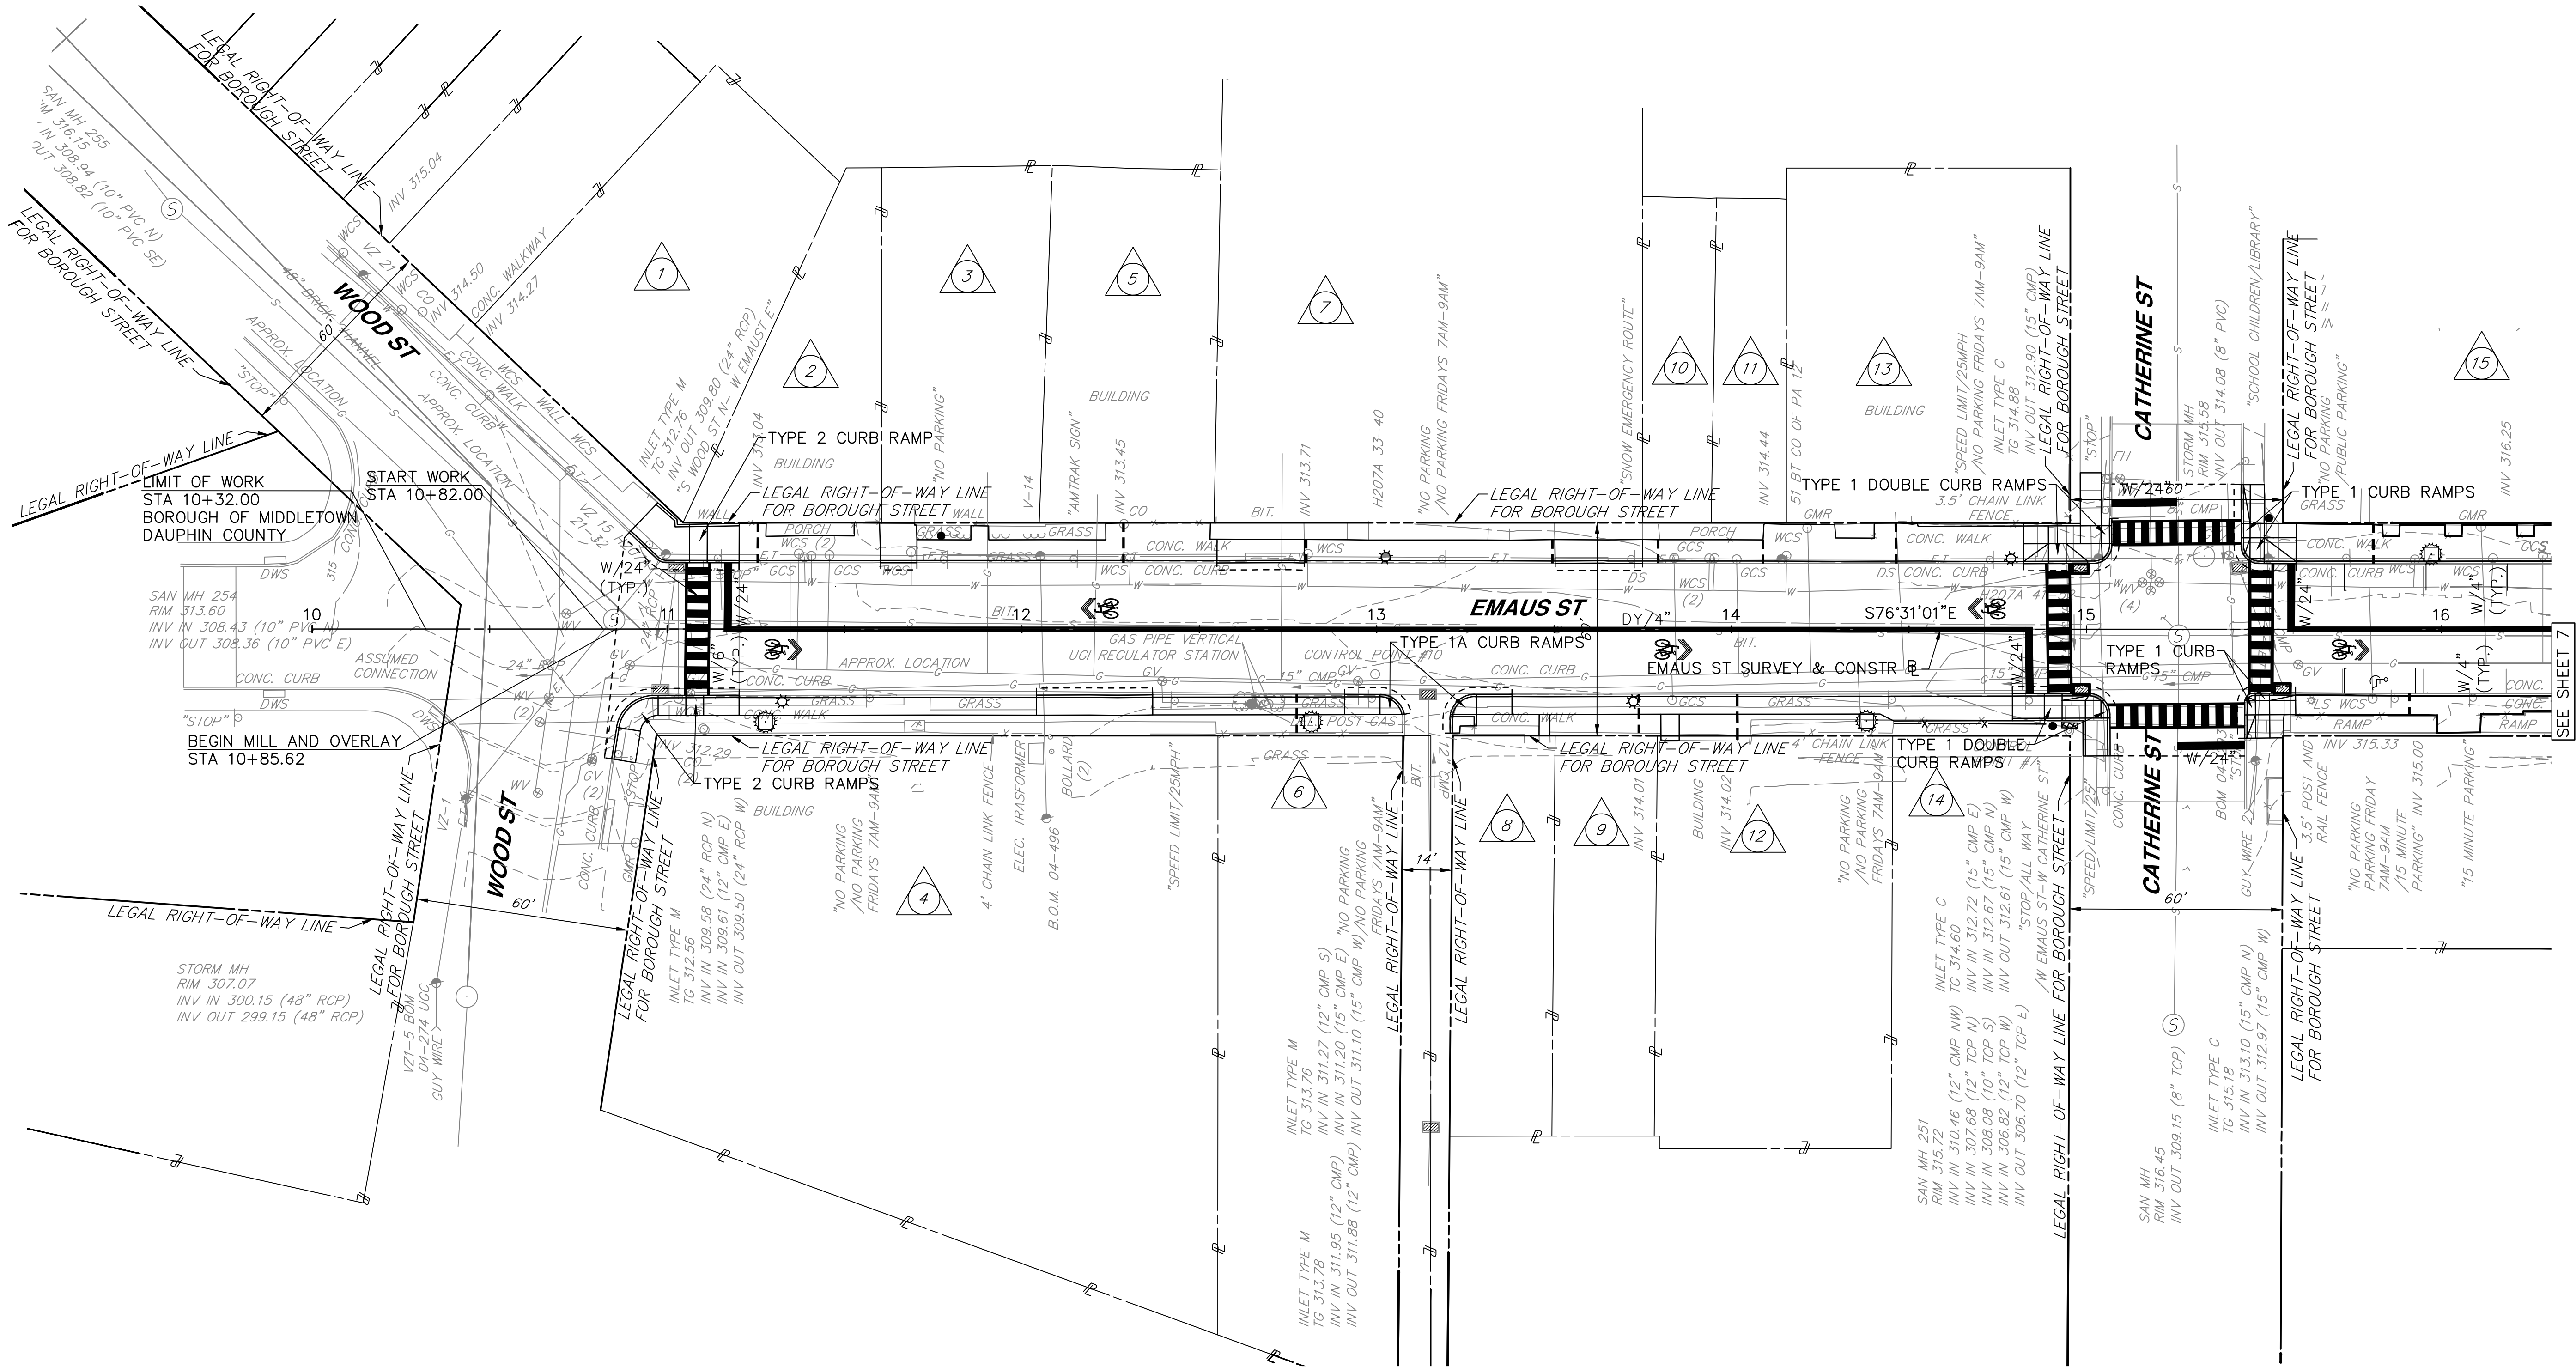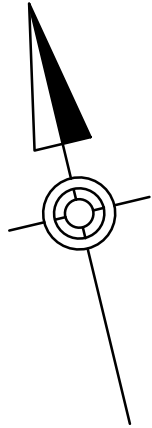

- LEGEND**
- PROPOSED TRASH RECEPTACLE
 - ⚙ PROPOSED LIGHTING
 - 🚲 PROPOSED BIKE RACK
 - 🌳 PROPOSED TREE
 - ROOF DRAIN REPLACEMENT

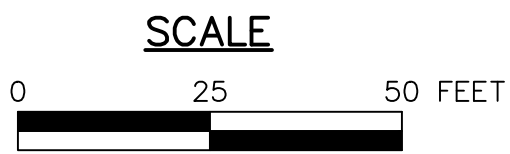



SURVEY BOOK NO. 000516.0498

HERBERT, ROWLAND & GRUBIC, INC.
 369 EAST PARK DRIVE
 HARRISBURG, PA 17111

DES: TGT	DWG: TGT	CKD: BLG
----------	----------	----------

OPERATOR: ttannahill
FILE NAME: P:\0005\

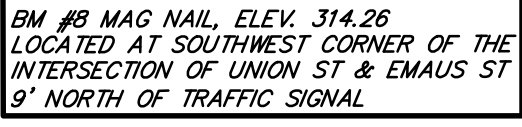

 - SCALE
- 0 25 50 FEET
- 

SURVEY BOOK NO. 000516.0498